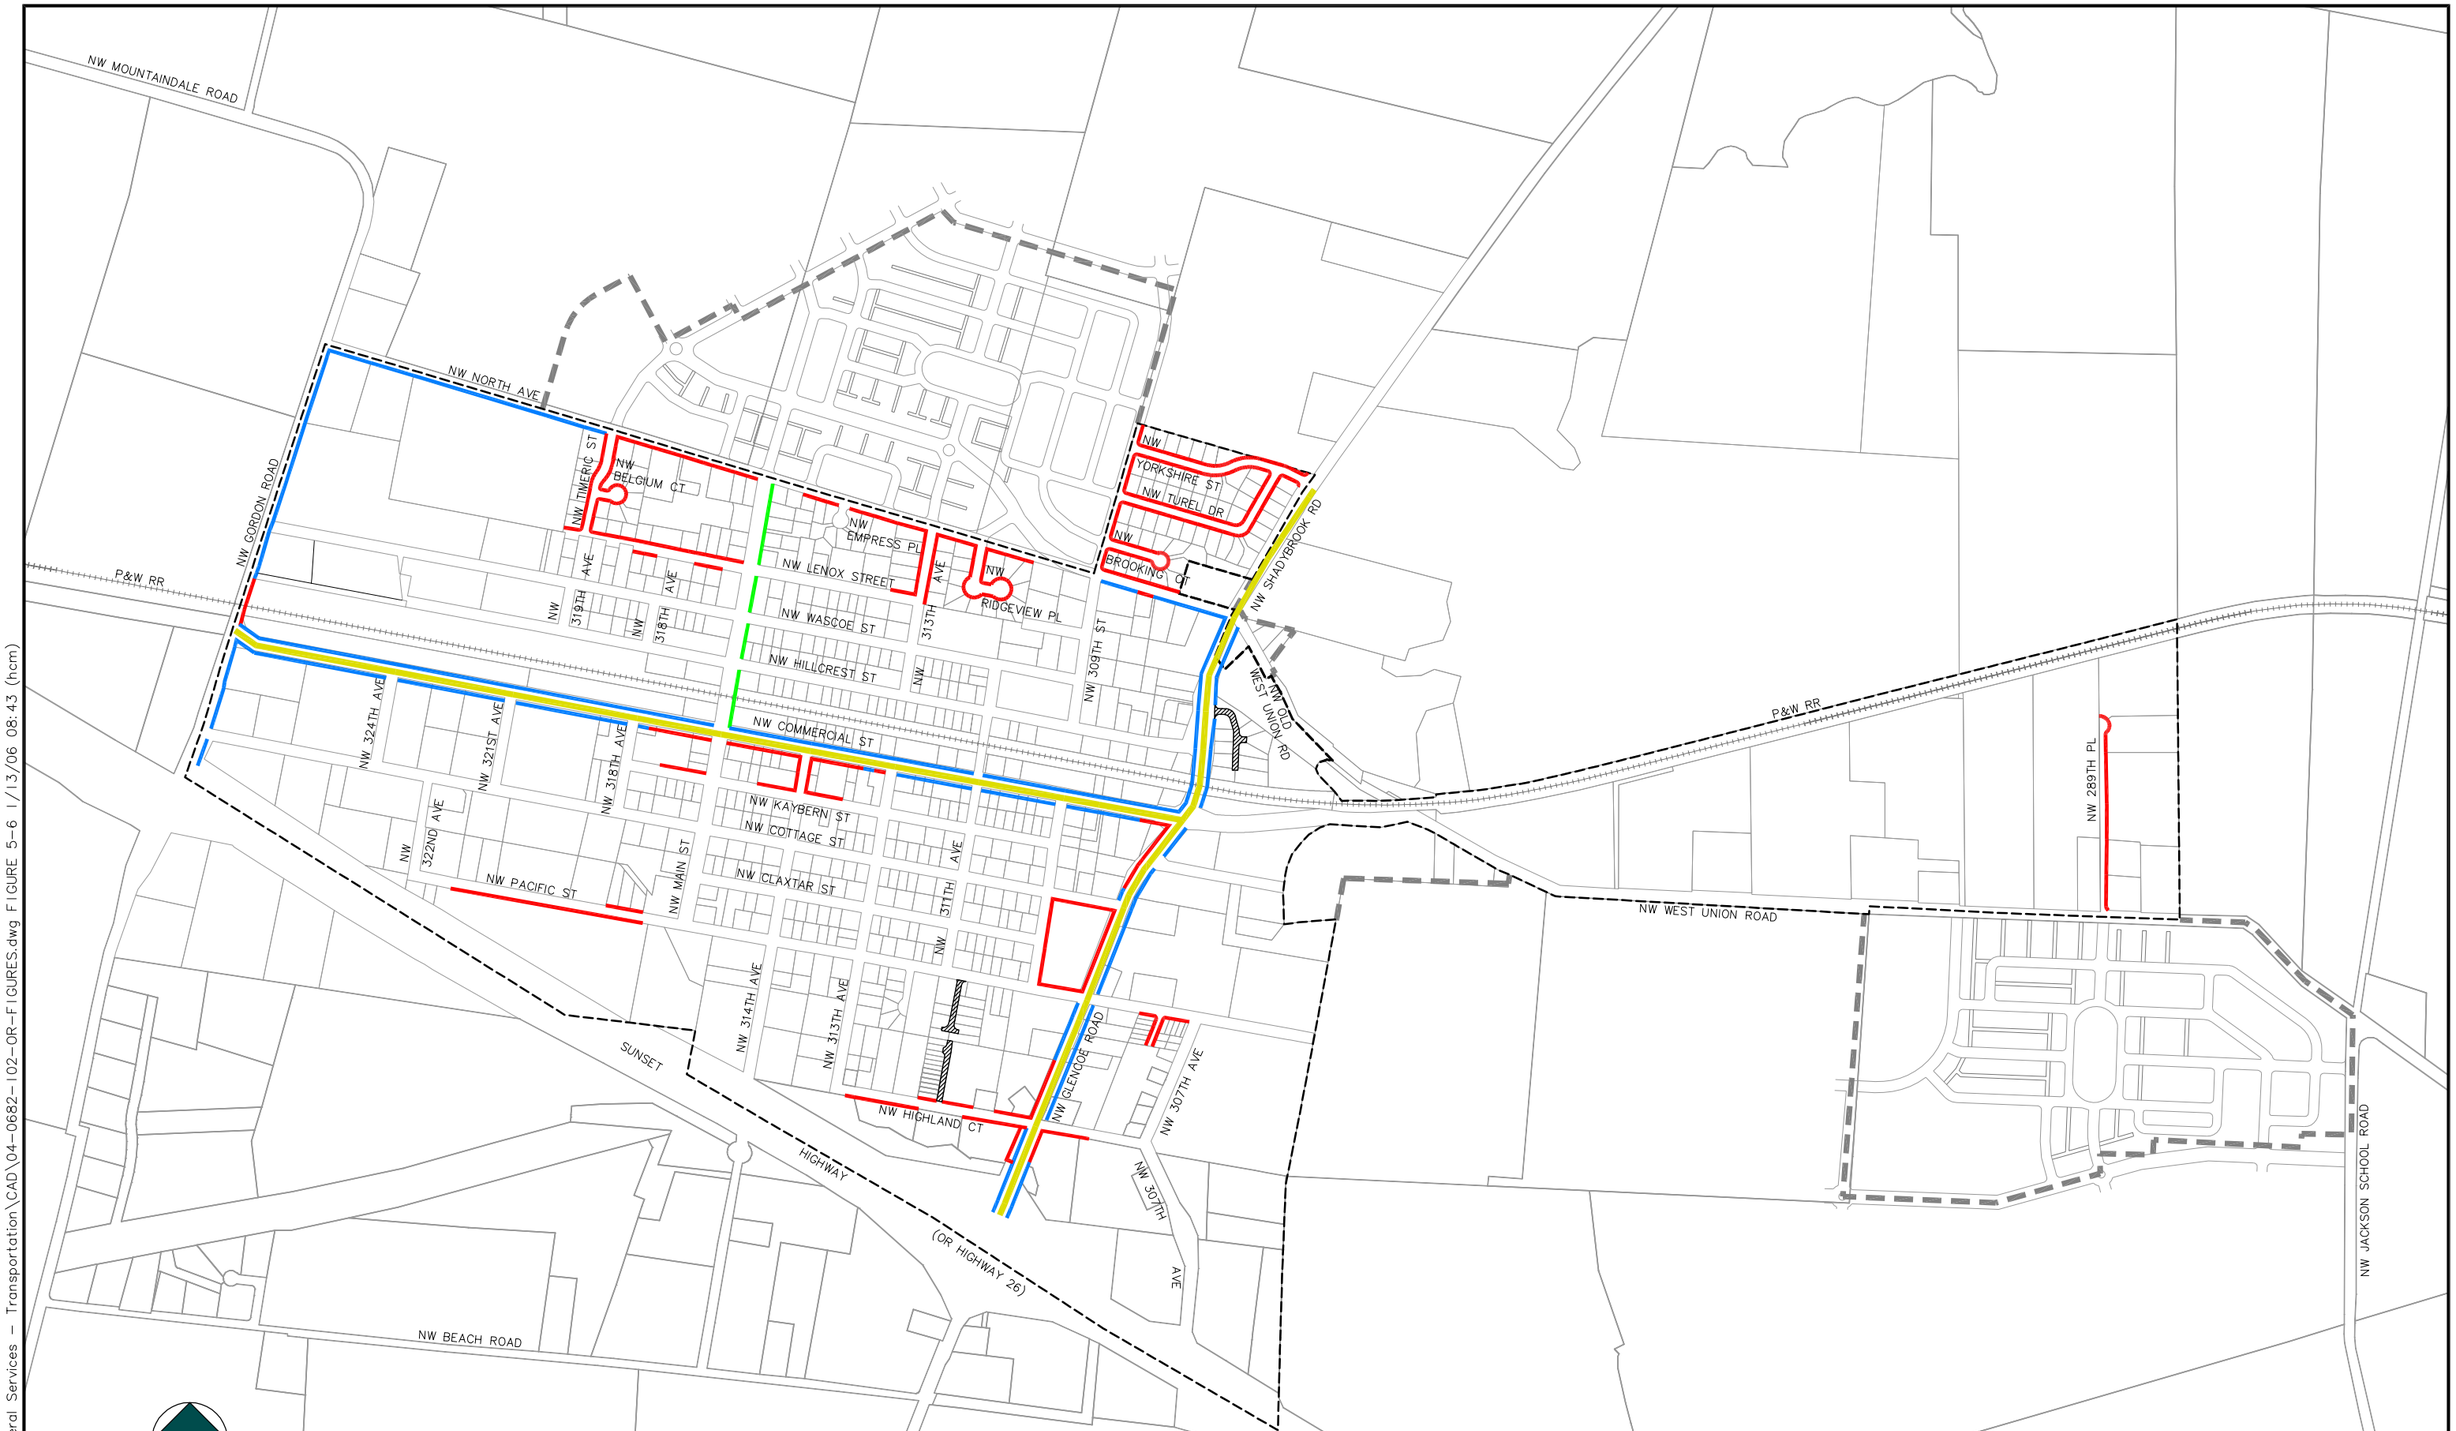

LEGEND

- APPROXIMATE LOCATION OF PATHWAY
- APPROXIMATE LOCATION OF SIDEWALK
- LOCATION OF PROPOSED SIDEWALK
- INSTALL BIKE LANES
- PRIVATE ROAD

NORTH PLAINS
City to the Sunset

CITY OF NORTH PLAINS

TRANSPORTATION SYSTEM PLAN, FIGURE 5-6 PEDESTRIAN/BIKE PLAN

MSA Murray, Smith & Associates, Inc.
Engineers/Planners
121 S.W. Salmon, Suite 900
Portland, Oregon 97204
PHONE 503-225-9010
FAX 503-225-9022

Figure 5-6

G:\04\0682\102 General Services – Transportation\CAD\04-0682-102-OR-FIGURES.dwg FIGURE 5-6 1/13/06 08:43 (hcm)