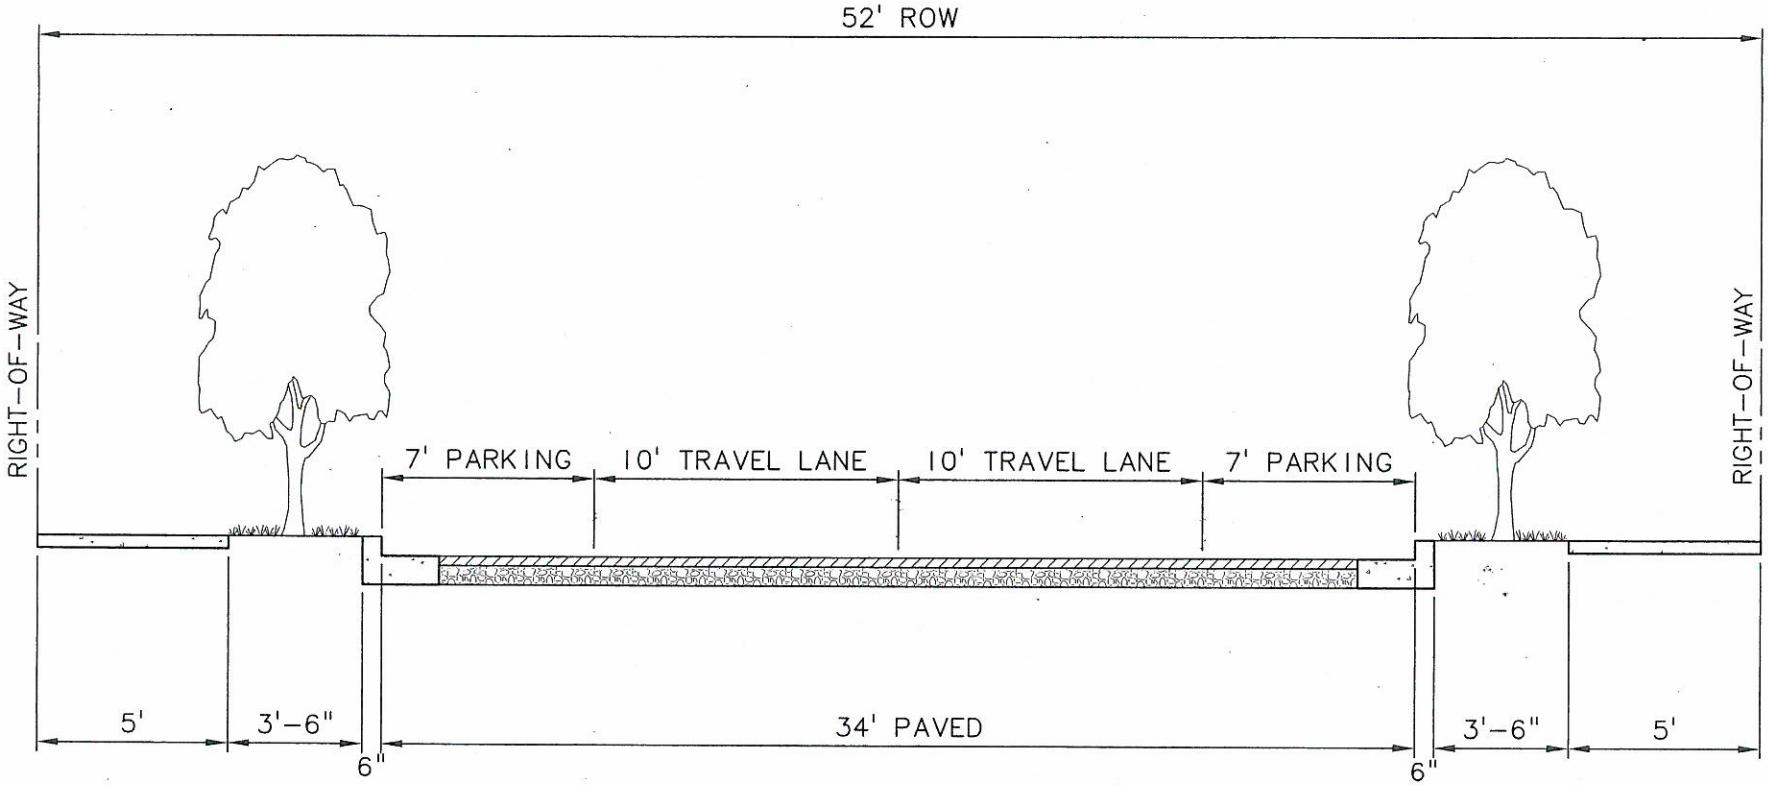

Murray, Smith & Associates, Inc.
Engineers/Planners
Portland, Oregon

NORTH PLAINS
City to the Sunset

CITY OF NORTH PLAINS

LOCAL 52' RIGHT-OF-WAY ROAD SECTION

SCALE: NTS	FIGURE: 5-2e
DATE: 11/05	PAGE: 28

G:\04\0682\102 General Services - Transportation\CAD\04-0682-102-OR-RD SECTION DET_11-30-05.dwg 52' LOC ROW: 11/30/05 17:00 (nbe)