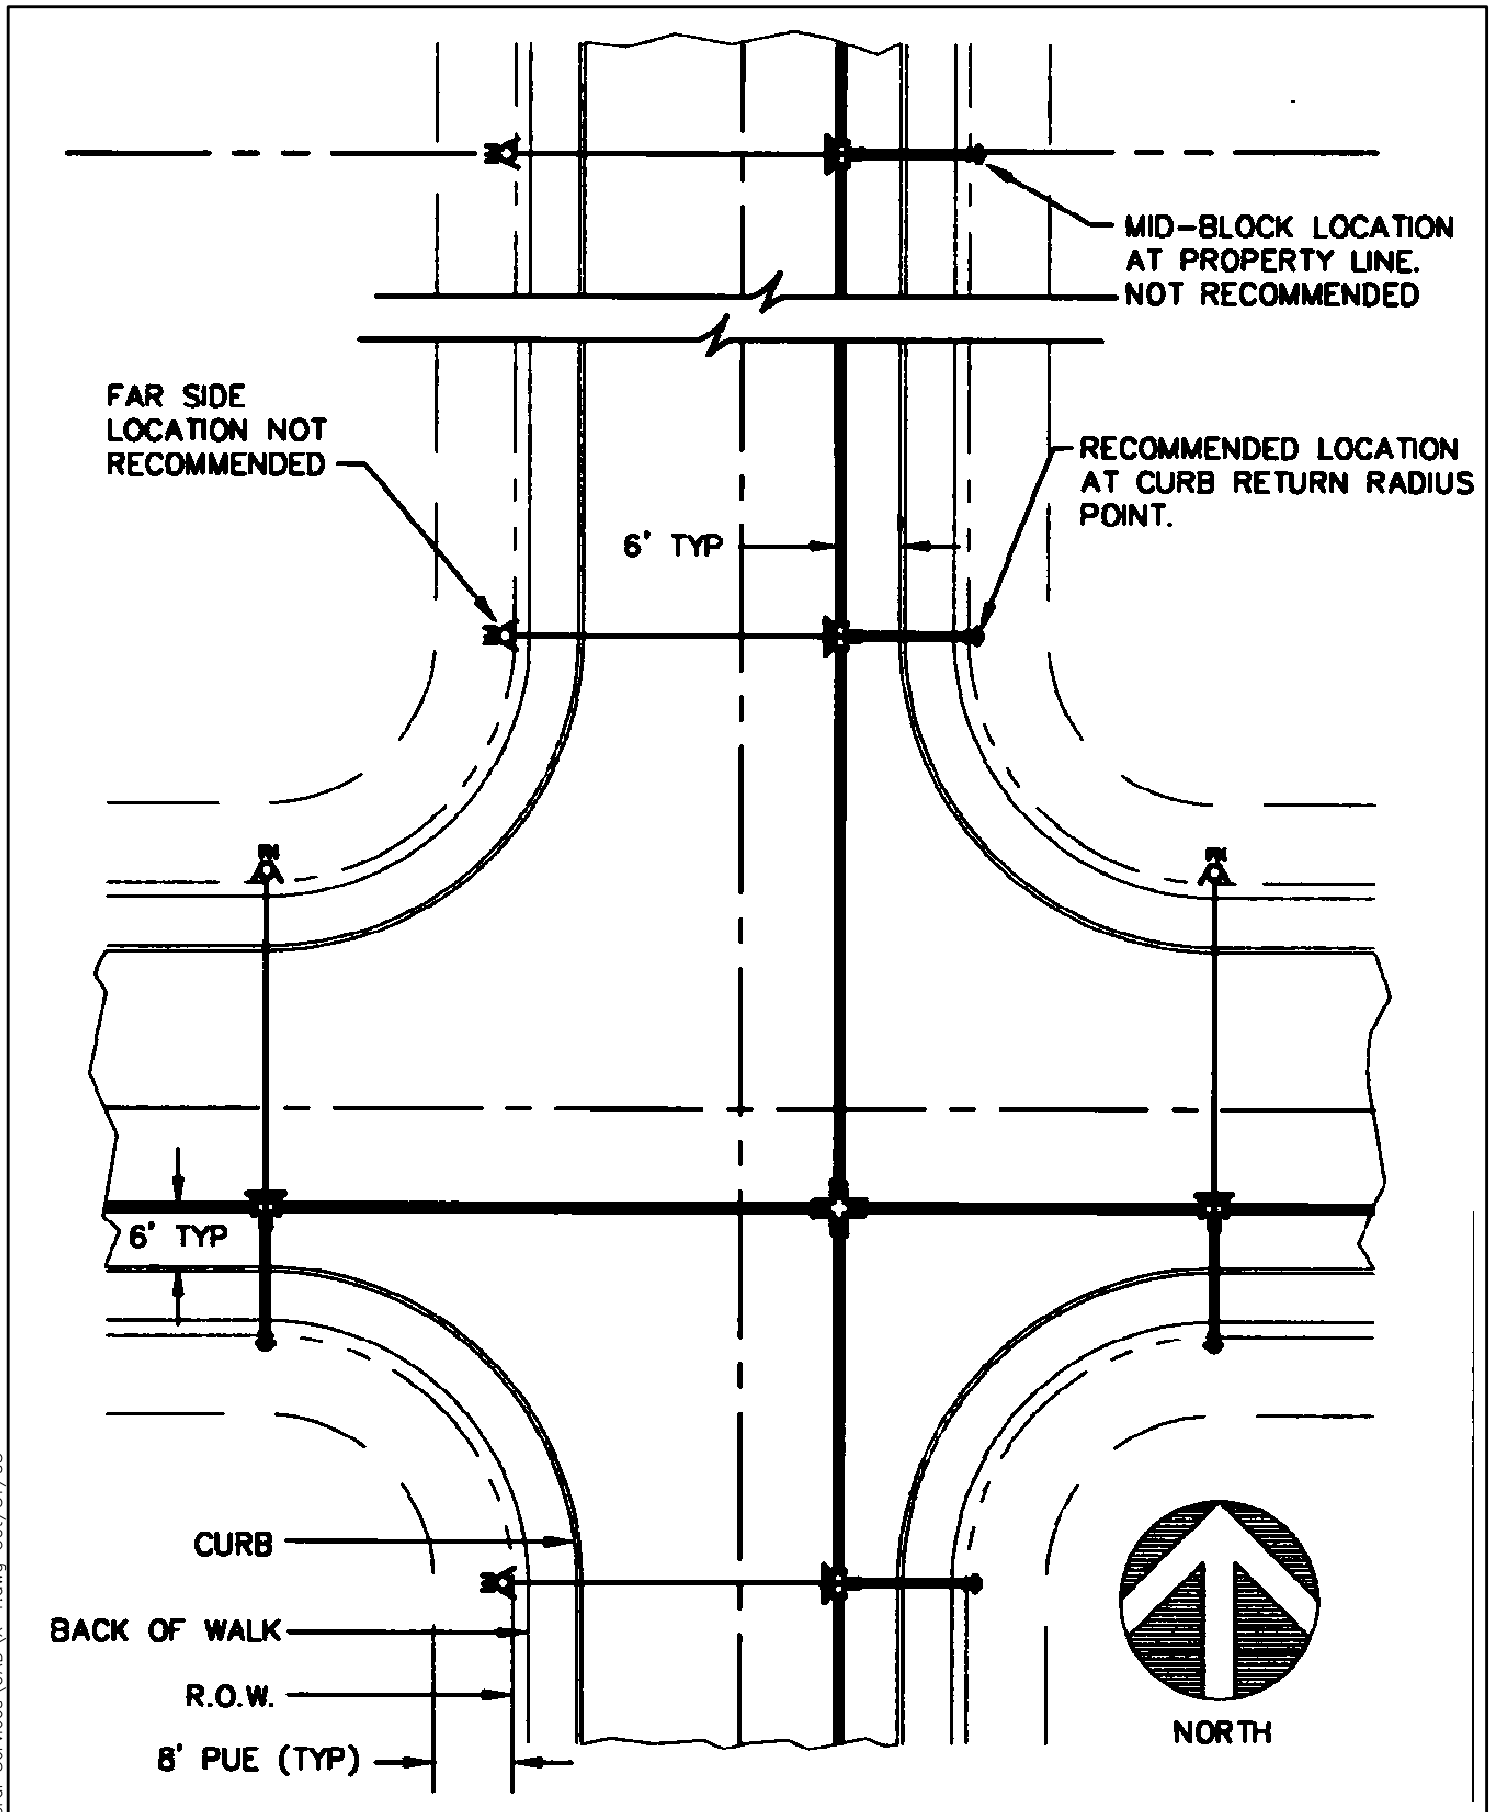

DATE:	BY:	REVISION

NORTH PLAINS
City to the Sunset

TYPICAL WATER LINE & FIRE HYDRANT LOCATION

SCALE:	N.T.S
APPVD:	BAB
DATE:	10/05
DWG NO.:	320

G:\04\0682\100 General Services\CAD\X-1.dwg Oct/31/05